



Permit #F00137184-A

FilmL.A., Inc.
6255 W Sunset Blvd, 12th Floor
Hollywood, CA 90028
t: (213)977-8600 - f: (213)977-8601
www.filmla.com

Summary Information

Permit No: F00137184-A

Type of Permit: FILMING

Release Date: 05/14/2018

Production Company HUNGRY MAN INC

Producer Rick jarjoura

Insured Company Name HUNGRY MAN INC

Director Wayne Mc Clammy

Contact Phone No. 1 310-264-3000

1st AD Brian Stevens

Contact Phone No. 2 212-625-5600

Fax 212-625-5699

Production Manager Michael O'Conner

Address 3111 S LA CIENEGA BLVD

FilmL.A. Coordinator Michael Gonzalez

LOS ANGELES, California 90016

Production Title PROGRESSIVE

Location Manager David Nakata

Type of Production Commercial - Standard

Primary Phone Mobile - 818-355-5517

Secondary Phone Office - 310-264-3000

Location Assistant David Nakata

Primary Phone Mobile - 818-599-3886

Secondary Phone

Fees

LA COUNTY ROAD INSPECTION FEE \$346.00

Total Permit Fee \$346.00

Number of Locations 1



FilmL.A., Inc.
6255 W Sunset Blvd, 12th Floor
Hollywood, CA 90028
t: (213)977-8600 - f: (213)977-8601
www.filmla.com

Summary Information**Location****Location 1 of 1****Page 1 of 3**

Permit Number	F00137184-A	Location Manager	David Nakata
Production Company	HUNGRY MAN INC	Primary Phone	Mobile - 818-355-5517
Insured Company	HUNGRY MAN INC	Secondary Phone	Office - 310-264-3000
Production Title	PROGRESSIVE		

Location Address Oak Grove Dr., N Windsor Ave - West to Pasadena City Limit, Unincorporated Los Angeles County, CA, 91001

Location Type Road

Prep Dates 5/8/2018 - 5/8/2018 07:00 - 19:00 1 day

Film Dates 5/9/2018 - 5/9/2018 06:00 - 22:00 1 day

Strike Dates 5/10/2018 - 5/10/2018 07:00 - 19:00

Open or Closed to the Public Open

Generic Conditions

- *Certain service and personnel fees required by jurisdictional agencies are not collected by FilmL.A. Any such fees must be paid directly to the appropriate agency, and a separate invoice will be provided to the permittee.
- *LA CITY AND/OR LA COUNTY FIRE CHECKLIST ATTACHED TO FINAL PERMIT. THE PERMITEE IS RESPONSIBLE FOR COMPLETING CHECKLIST PRIOR TO FILMING ACTIVITY AT THIS LOCATION. NON COMPLIANCE MAY RESULT IN ASSIGNMENT OF A FIRE OFFICER.
- Community Survey Obtained
- Equipment staging and vehicles may park on one side of the street only.
- Must Maintain 5' Clearance on Sidewalks/Walkways
- Must maintain local/emergency access
- Must post "ROAD WORK AHEAD" signs, which must remain up until all activities on the roadway have been completed.
- Must post "WET PAVEMENT AHEAD" signs. Traffic officers remain until pavement is dry
- No cast or crew parking on area streets
- No steps from trailers, trucks or motorhomes may be facing road
- Number of uniformed officers listed on the permit is a minimum requirement.
- Permittee remains responsible for deploying a sufficient number of uniformed officers to provide traffic and crowd control to ensure the safety of the film crew and the public.
- Traffic control must be done in accordance w/MUTCD
- Traffic Officers Required
- Uniformed officers shall have a copy of the film permit in their possession and are required to confirm that all traffic control signage devices are in place.

Please see attached documents Oak Grove Dr (WB closure) Yucca Ln Overpass & Woodbury Rd (closure) - Hungry Man.pdf

**Summary Information****Location****Location 1 of 1****Page 2 of 3**

Permit Number	F00137184-A	Location Manager	David Nakata
Production Company	HUNGRY MAN INC	Primary Phone	Mobile - 818-355-5517
Insured Company	HUNGRY MAN INC	Secondary Phone	Office - 310-264-3000
Production Title	PROGRESSIVE		

Oak Grove Dr btwn Yucca Ln & 50ft east west EB Alt 1 & 2 lane - Hungry Man (Rev 1).pdf
Oak Grove Dr btwn Yucca Ln & 50ft east west WB Alt 1 & 2 lane - Hungry Man (Rev 1).pdf

Equipment on Location	Type	Quantity	Personnel on Location	Type	Quantity
	4000 gal water truck	1		Cast	2
	5 or 10 ton trucks	7		Crew	60
	Cast/Crew vehicles	48		LA County FSA assigned	1
	Condors	1		Sheriff/CHP	4
	Cranes	1			
	Cube Trucks	4			
	Fire Extinguisher (2A10BC Minimum Rating)	4			
	Generator	1			
	Honey Wagons	1			
	Motor Homes	1			
	Picture vehicles	2			
	Portable restrooms	1			
	Stakebed Trucks	2			
	Trailers	1			
	Vans	3			

Filming Activities Drive ups & away; Driving shots; Equipment on sidewalk, in curb lane & across street; Intermittent traffic control - 2 minutes standard (except 0600hrs-0900hrs & 1500hrs-1800hrs); Rain effects; Wetdown; Exterior dialogue scenes on Oak Grove underneath the Yucca Ln overpass. 2 motorcycle riders stranded on Oak Grove underneath the Yucca Ln overpass.; ITC on Southbound Oak Grove Dr. ; Adding greens on both sides of Oak Grove Dr. , including center median by underpass.; Adding more matching gravel to existing gravel on center median dirt shoulder.; Requesting to paint underpass area on Oak Grove Dr unner Yucca Ln to an exact color match of existing concrete.; Leaving 24 hour security guard after prep to ensure no one steals greens or graffiti's underpass.; Add 2 -3" ruts in dirt center median / shoulder to create a pool of water for a splash effect as car drives by motorcycles. Rutt will be filled and restored to original condition at the completion of filming.; Filming on 5/9/18.; Prepping on 5/8/18.; Parking on shoulder of the road and in center median on Oak Grove on prep date.; Parking trucks within closure on Oak Grove Dr.; Camera, lights and equipment in roadway within closure and also on shoulder of the road.; Trucks and equipment in lane closure on Oak Grove for prep



FilmL.A., Inc.
6255 W Sunset Blvd, 12th Floor
Hollywood, CA 90028
t: (213)977-8600 - f: (213)977-8601
www.filmla.com

Summary Information**Location****Location 1 of 1****Page 3 of 3**

Permit Number F00137184-A
Production Company HUNGRY MAN INC
Insured Company HUNGRY MAN INC
Production Title PROGRESSIVE

Location Manager David Nakata
Primary Phone Mobile - 818-355-5517
Secondary Phone Office - 310-264-3000

date & strike date for painting, unloading and loading of greens and addition & removal of gravel. Only one lane of traffic will be closed at a time on Oak Grove Dr. on prep & strike.; 10 picture cars driving in background on eastbound lanes of Oak Grove Dr.; 2 Water trucks on Yucca Ln overpass with rain towers. 5 Condors on Yucca Ln overpass with water truck. ; 1 additional water truck on Oak Grove Dr underneath Yucca Ln overpass.; 1 condor on Oak Grove Dr near the the Yucca Lane underpass.; Removing gravel and prop greens on 5/10/18. 1 CHP will be on location. Trucks parked in center median and on shoulder of the road on 5/10/18.;

Jurisdiction **Political:** Los Angeles County - Supervisor District 5
Police: Los Angeles County Sheriff
Fire: Los Angeles County

Thomas Guide **Page:** 535

Grid: E/F6

Coordinator Note LA County Fire Dept #18 1410 12, FSA Assigned, 4 2A10BC extinguishers required

Coordinator Note Rider A is a no-charge rider to collect for 5/10 road use fees

Parking **Base Camp** 1931 Canada Ave,
Location Type : Altadena, CA,
Other Location 91001

Crew Parking 1931 Canada Ave,
Location Type : Altadena, CA,
Other Location 91001

Parking Notes

Coming in to crew lot at 4:30am. Catering and serving meals in this parking lot.



TRAFFIC SIGNAL



TRAFFIC CONE

TYPE I W/ SIGN

HIGH LEVEL WARNING DEVICE

FLASHING ARROW SIGN (FAS)

ALTERNATING #1 & #2
LANE CLOSURE

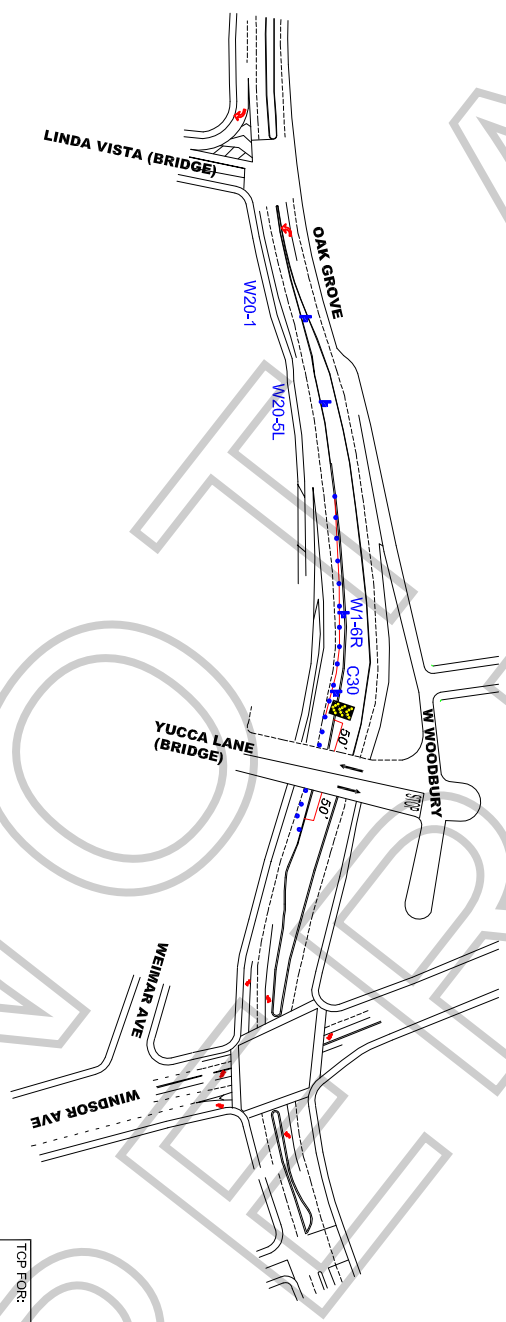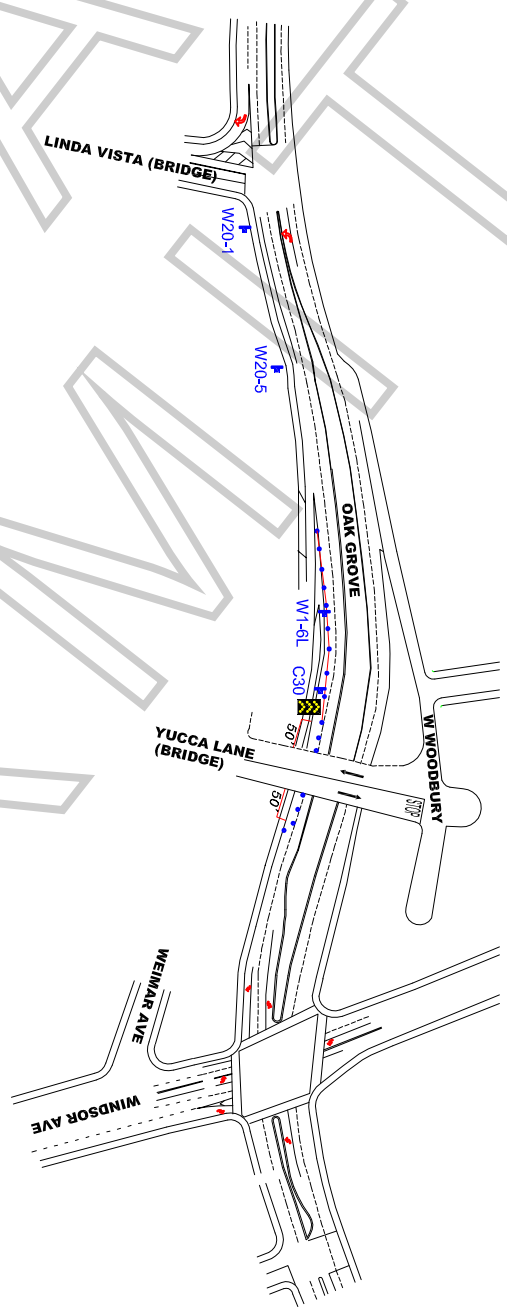

WORK ZONE TRAFFIC CONTROL PLAN
GENERAL NOTES

1. DATE/TIME: 5-7-18, 5-8-18, & 5-10-18 FROM 07:00 HOURS TO 19:00 HOURS.
2. ALL SIGNING, STRIPING, AND TRAFFIC CONTROL DEVICES SHALL CONFORM TO THE (CURRENT) STATE OF CALIFORNIA DEPARTMENT OF TRANSPORTATION (CALTRANS) STANDARD PLANS AND STANDARD SPECIFICATIONS, CALIFORNIA MUTCD, AND ANY ADDENDUMS THERETO, AND AS SHOWN ON THESE PLANS. SYMBOLS AND ABBREVIATIONS USED ARE SHOWN ON CALTRANS STANDARD PLANS.
3. THERE WILL BE NO INTERFERENCE WITH TRAFFIC SIGNALS OR CROSSWALKS.
4. CONES WILL BE 28" MINIMUM HEIGHT AND HAVE REFLECTORIZED SLEEVES FOR NIGHT WORK.
5. POLICE WILL DIRECT TRAFFIC IF NECESSARY.

ALL TRAFFIC CONTROL
WILL BE INSTALLED TO
MEET OR EXCEED THE
LATEST CALMUTCD
MINIMUM REQUIREMENTS





TOP FOR:		HUNGRY MAN: "PROGRESSIVE"	
LOCATION:		E/B ALTERNATING #1 & #2 LANE CLOSURE OF OAK GROVE DR BTWN YUCCA LN & 50' EASTWEST LOS ANGELES, CALIFORNIA	
CONTRACT:		MICHAELA WRIGHT OFFICE# 619-749-6088	
DATE		JCL TRAFFIC SERVICES (213) 622-9775 C31-CA Lic # 805357	
REVISIONS		DRAFTER: MARIO MENIVAR SCALE: N.T.S. FILM L.A.: MG	





TRAFFIC SIGNAL
TRAFFIC CONE
TYPE I W SIGN
HIGH LEVEL WARNING DEVICE
FLASHING ARROW SIGN (FAS)

ALTERNATING #1 & #2
LANE CLOSURE

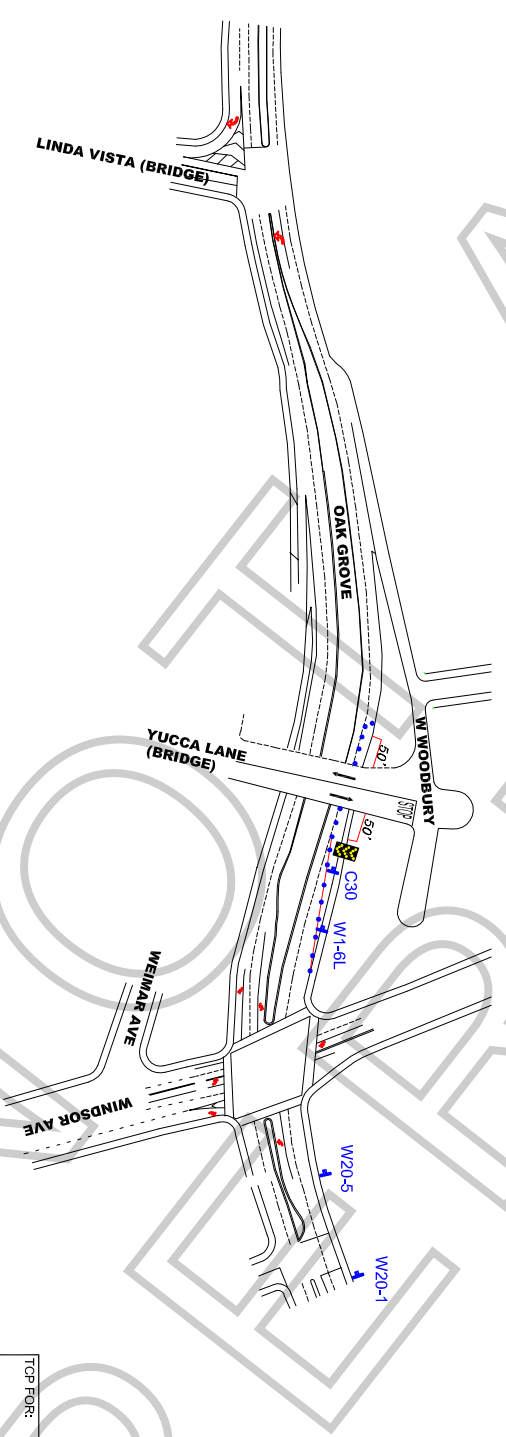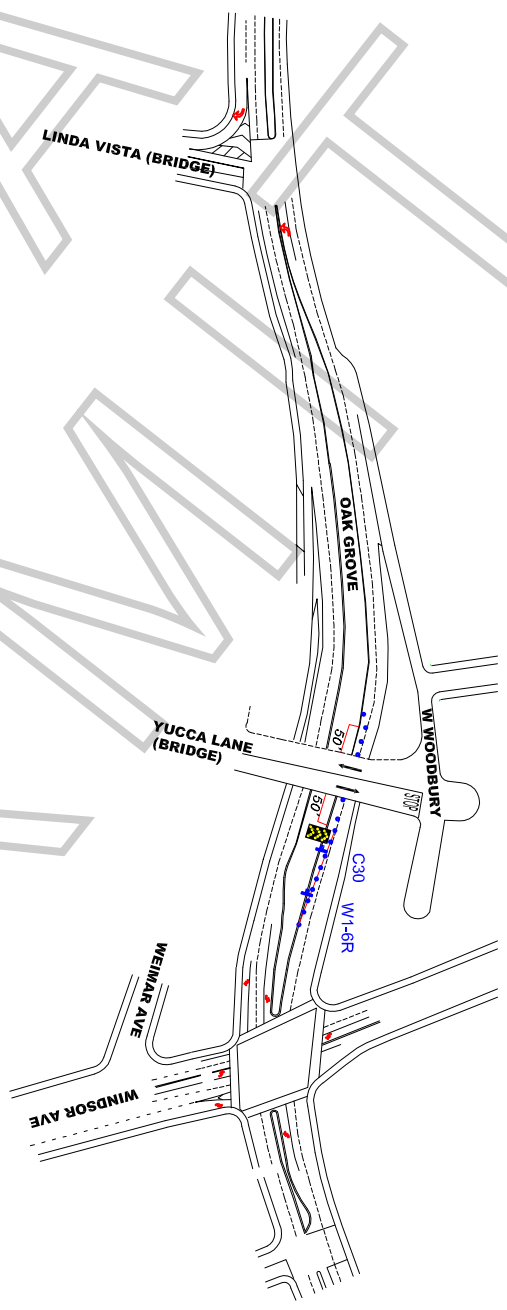

WORK ZONE TRAFFIC CONTROL PLAN
GENERAL NOTES

1. DATE/TIME: 5-7-18, 5-8-18, & 5-9-18 FROM 07:00 HOURS TO 19:00 HOURS.
2. ALL SIGNING, STRIPING, AND TRAFFIC CONTROL DEVICES SHALL CONFORM TO THE (CURRENT) STATE OF CALIFORNIA DEPARTMENT OF TRANSPORTATION (CALTRANS) STANDARD PLANS AND STANDARD SPECIFICATIONS, CALIFORNIA MUTCD, AND ANY ADDENDUMS THERETO, AND AS SHOWN ON THESE PLANS. SYMBOLS AND ABBREVIATIONS USED ARE SHOWN ON CALTRANS STANDARD PLANS.
3. THERE WILL BE NO INTERFERENCE WITH TRAFFIC SIGNALS OR CROSSWALKS.
4. CONES WILL BE 28" MINIMUM HEIGHT AND HAVE REFLECTORIZED SLEEVES FOR NIGHT WORK.
5. POLICE WILL DIRECT TRAFFIC IF NECESSARY.

ALL TRAFFIC CONTROL
WILL BE INSTALLED TO
MEET OR EXCEED THE
LATEST CALMUTCD
MINIMUM REQUIREMENTS



TOP FOR:		HUNGRY MAN: "PROGRESSIVE"	
LOCATION:		W/B ALTERNATING #1 & #2 LANE CLOSURE OF OAK GROVE DR BTWN YUCCA LN & 50' EASTWEST LOS ANGELES, CALIFORNIA	
CONTRACT:		MICHAELA WRIGHT OFFICE# 619-749-6088	
DATE		JCL TRAFFIC SERVICES (213) 622-9775 C31-CA Lic # 805357	
REVISIONS		DRAFTER: MARIO MENJIVAR SCALE: N.T.S. FILM L.A.: MG	